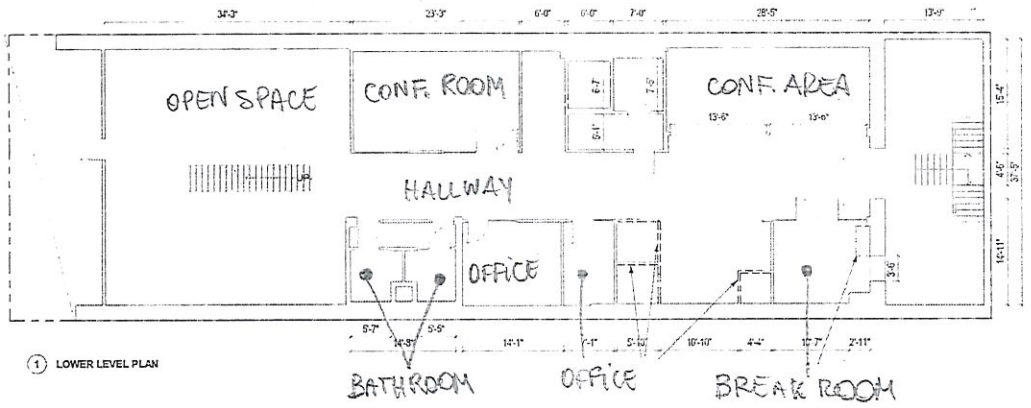

1 LOWER LEVEL PLAN

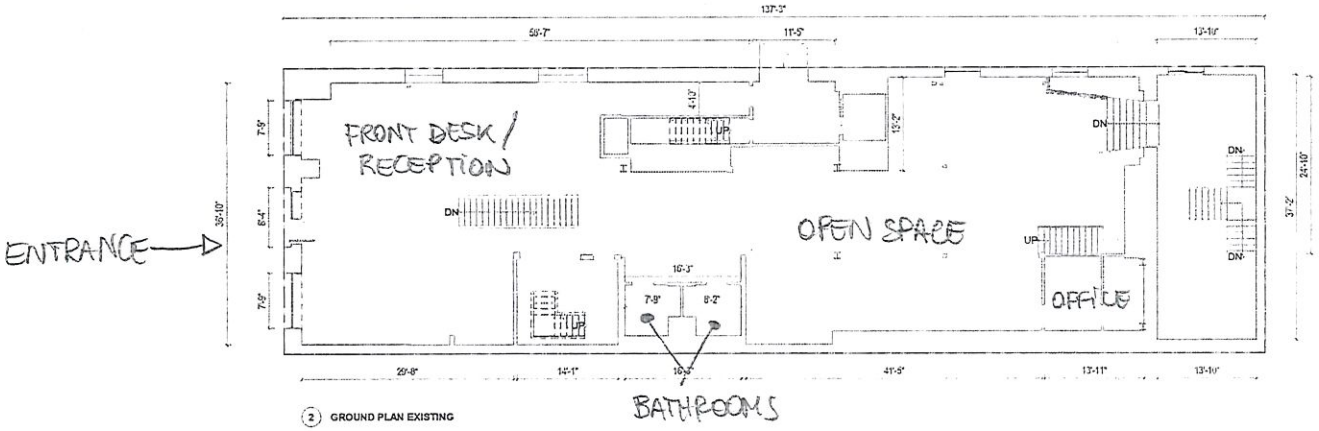

2 GROUND PLAN EXISTING

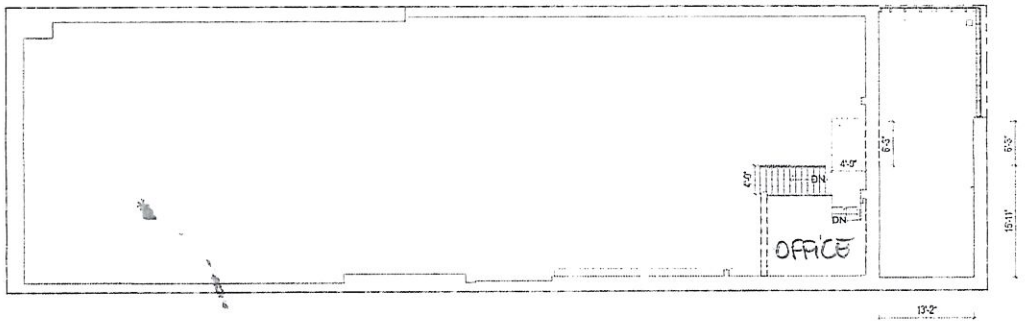

3 MEZZANINE PLAN EXISTING

Italian Innovation Center
710 Sansome St
San Francisco, CA 94114

© 2022 TADA
This drawing is an instrument of service only and is, and shall remain, the property of TADA. No reproduction or other use shall be made by any person or firm without written permission of TADA. Written dimensions on this drawing shall have precedence over any scaled dimension. Do not scale this drawing for whatever reason, and notify TADA of any discrepancies.

DATE: 2/9/2022
PROJECT NO.
SCALE: AS SHOWN
DRAWN: TADA
CHECK:

SHEET TITLE:
EXISTING FLOOR PLANS

SHEET NO.
A1.00